Centafold 150

Top hung sliding hardware for interior aluminium and timber doors.

Features

- Strong aluminium top track
- Centre hung leaves
- Quality proven hardware

Specifications

- Max door mass: 150kg
- Max door height: 3500mm
- Max door width: 1500mm
- Door thickness: 44mm
- Max 7½ leaves hinged together and to pivot.

The area of a single sliding leaf should be related to all other factors.

Components

- 600P pivot set
- 600TA aluminium top track
- 600TPB hangers

Components (cont.)

- 19A aluminium or 19B brass guide channel
- 40/19N bottom guide
- 443B brass or 443A aluminium hinges
- 868x1 aluminium door or 866x1 timber door hinge
- VSKH aluminium door or 86SKH timber door hinge handle
- 503NA/GA flush pull handle
- 452 holdback catch
- 488x150 flush bolt (timber doors)
- 477LF single or 477FR double throw flush bolt (aluminium doors)
- 970 deadbolt lock (timber doors)

Note

- When pivot sets are replaced by hinges, particular attention should be paid by the joiner or aluminium fabricator to leaf sizes.
- All fittings available in stainless steel for all coastal applications.
- Various finishes available.

Brought to you by

GHI ARCHITECTURAL SOLUTIONS

info@ghi.co.za | **www.ghi.co.za**

SECTION THROUGH DOOR SHOWING SOFFIT FIX 600TA TRACK WITH TOP SUSPENSION BRACKET AND 600P PIVOT

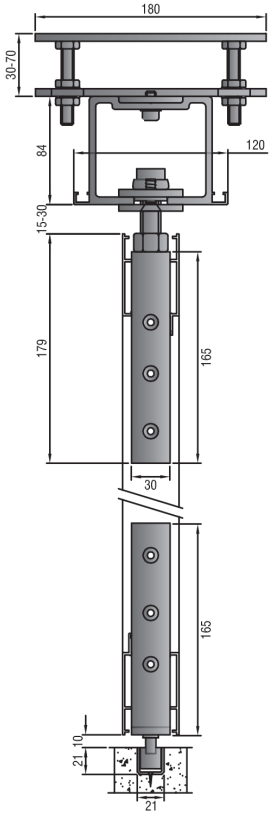

SECTION THROUGH DOORS SHOWING 600P PIVOT SET IN 19LA ALUMINIUM CHANNEL ON ALUMINIUM DOOR
SCALE 1:5

SECTION THROUGH DOORS SHOWING SOFFIT FIX 600TA TRACK WITH TOP SUSPENSION BRACKET AND 600TPB HANGER

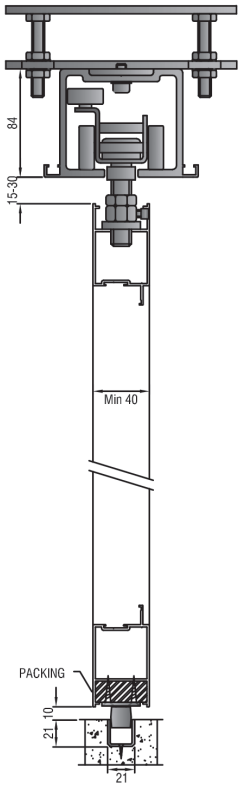

SECTION THROUGH DOORS SHOWING 600/19N GUIDE IN 19LA ALUMINIUM CHANNEL ON ALUMINIUM DOOR
SCALE 1:5

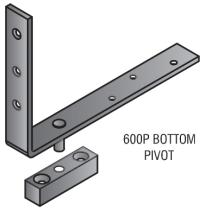

600P BOTTOM PIVOT

40/19N GUIDE

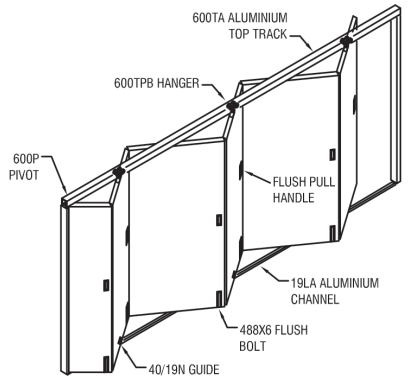

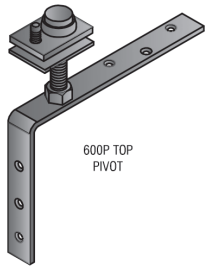

600P TOP PIVOT

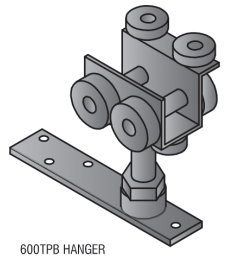

600TPB HANGER

Mechanism

Hillaldam SLIDING DOOR SYSTEMS

Sliding / Folding Door Systems

Domestic, Commercial, Shop Fitting, Hospital, Industrial

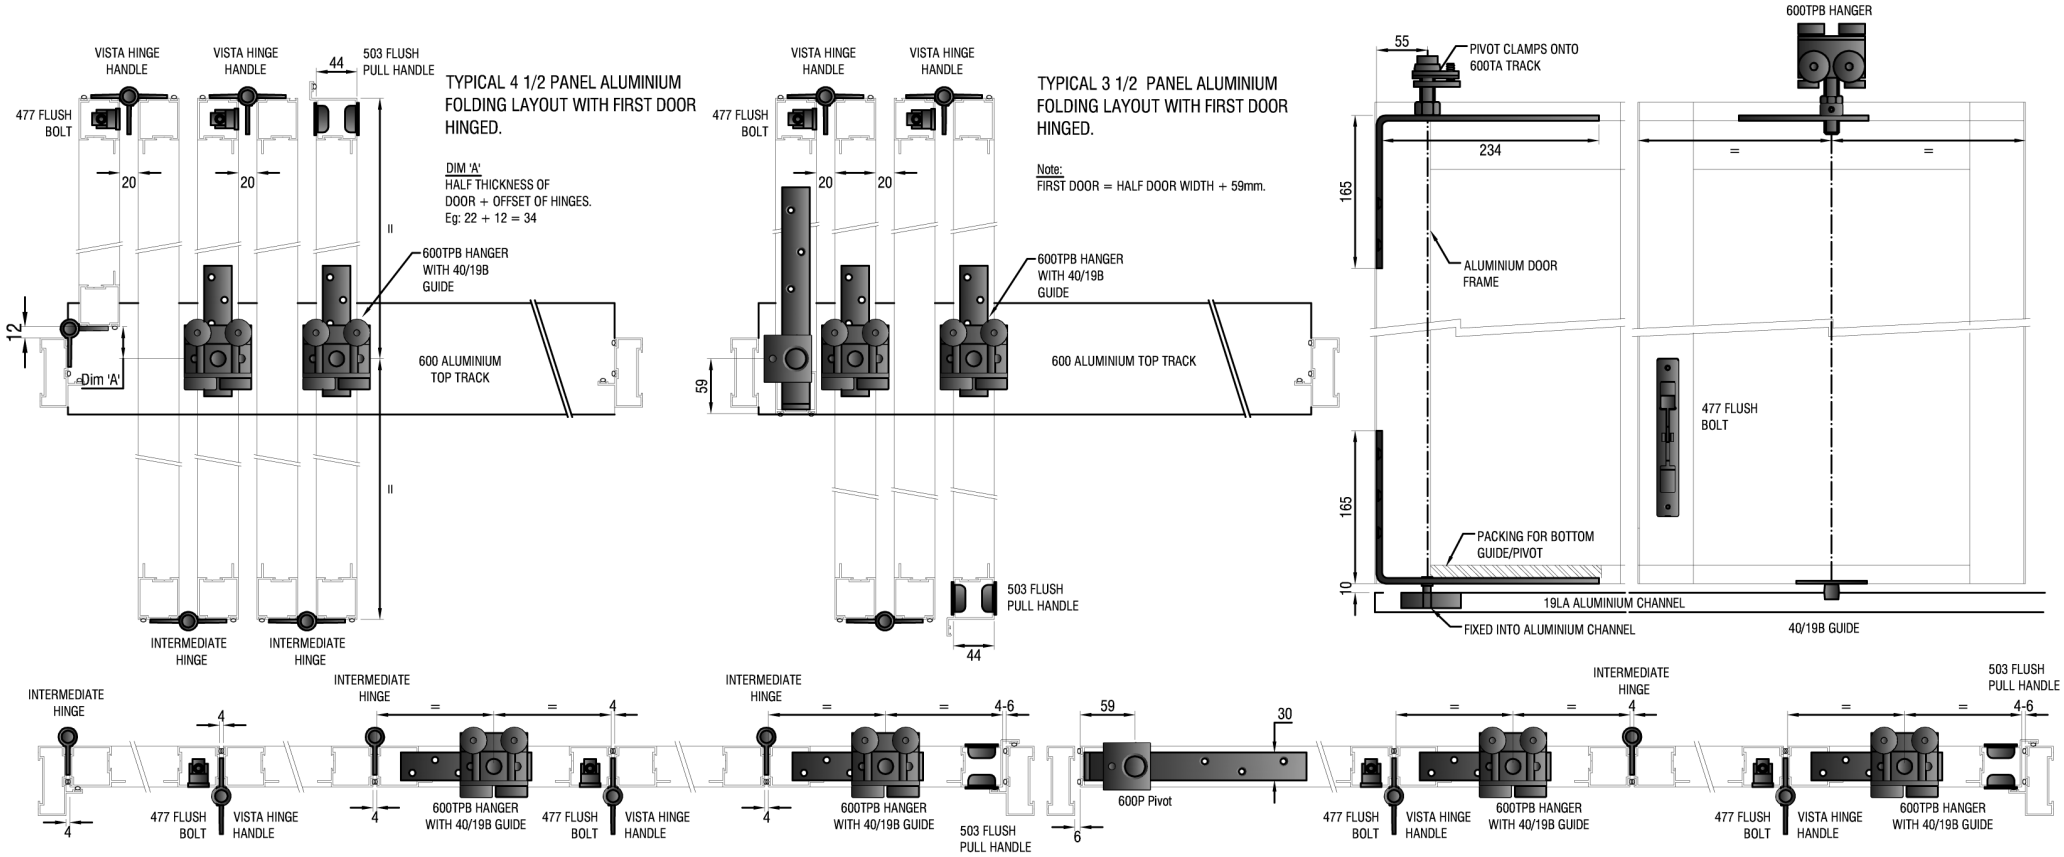

Centafold 150

Brought to you by

GHI ARCHITECTURAL SOLUTIONS

info@ghi.co.za | **www.ghi.co.za**

Hillaldam SLIDING DOOR SYSTEMS

Sliding / Folding Door Systems

Domestic, Commercial, Shop Fitting, Hospital, Industrial