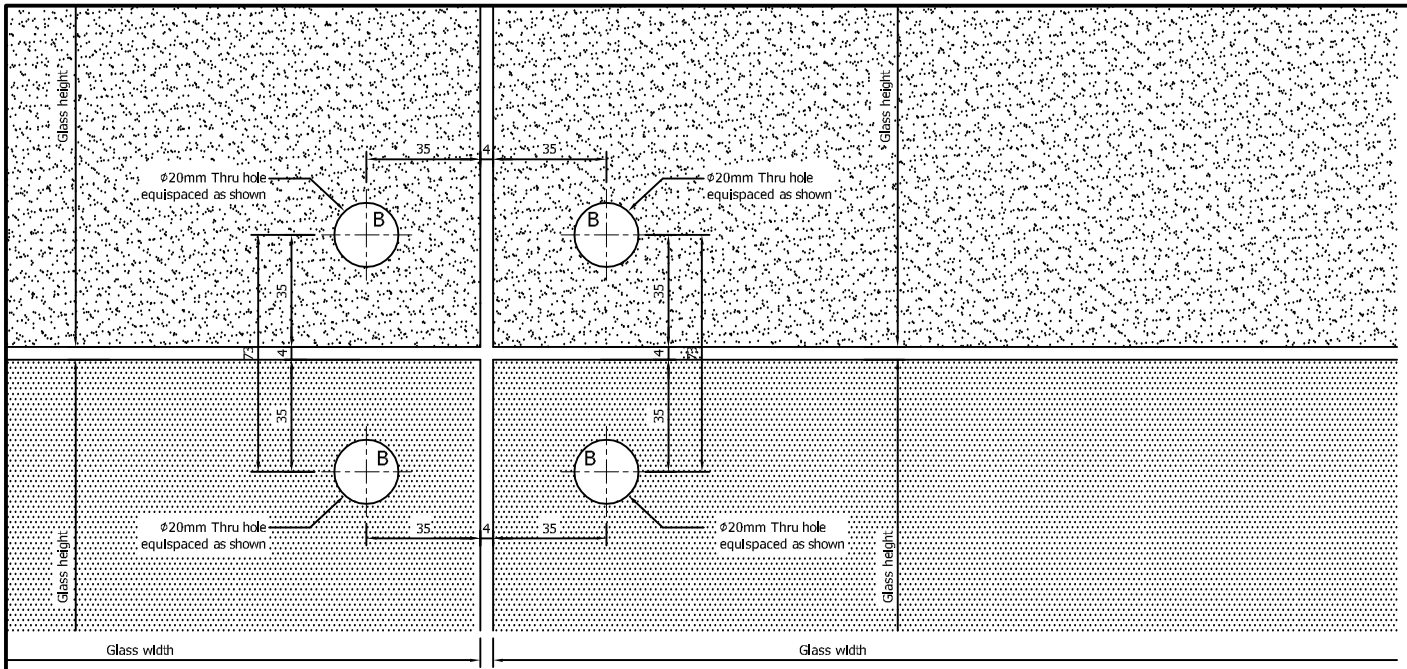

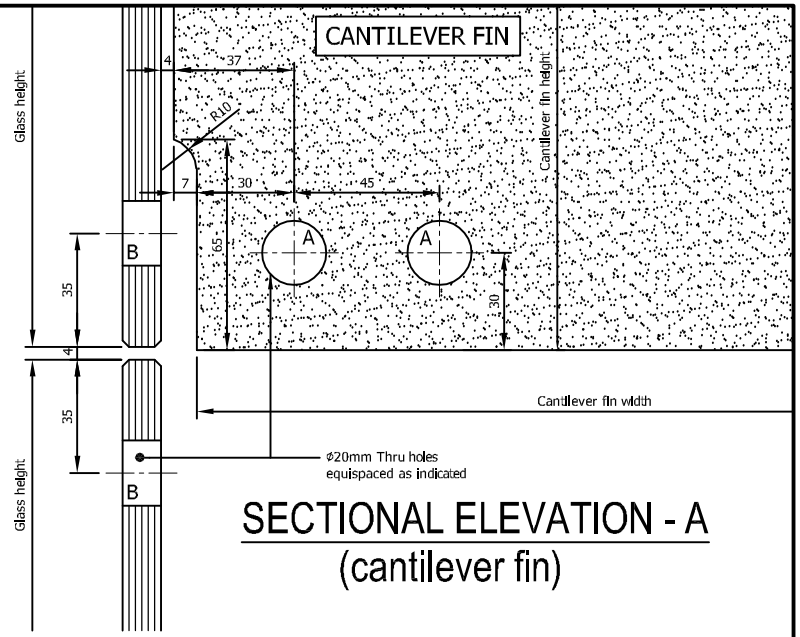

SECTIONAL ELEVATION - A
(cantilever fin)

GLASS CUT OUT DETAILS

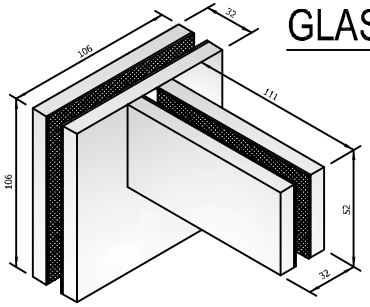

PICTORIAL IMPRESSION

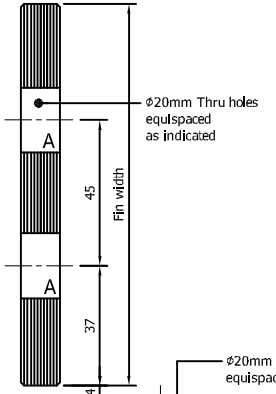

NOTES:
1) Suitable for 10mm to 19mm safety glass,
2) Satin stainless steel (SSS),
3) Polished stainless steel (PSS)

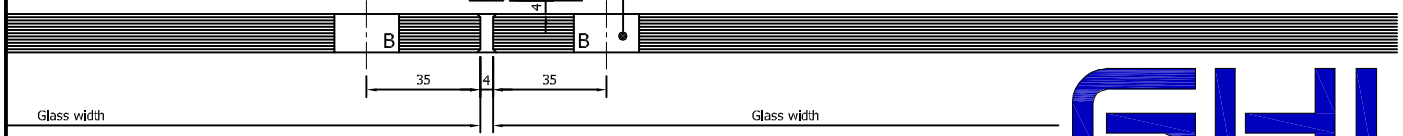

SECTIONAL PLAN VIEW

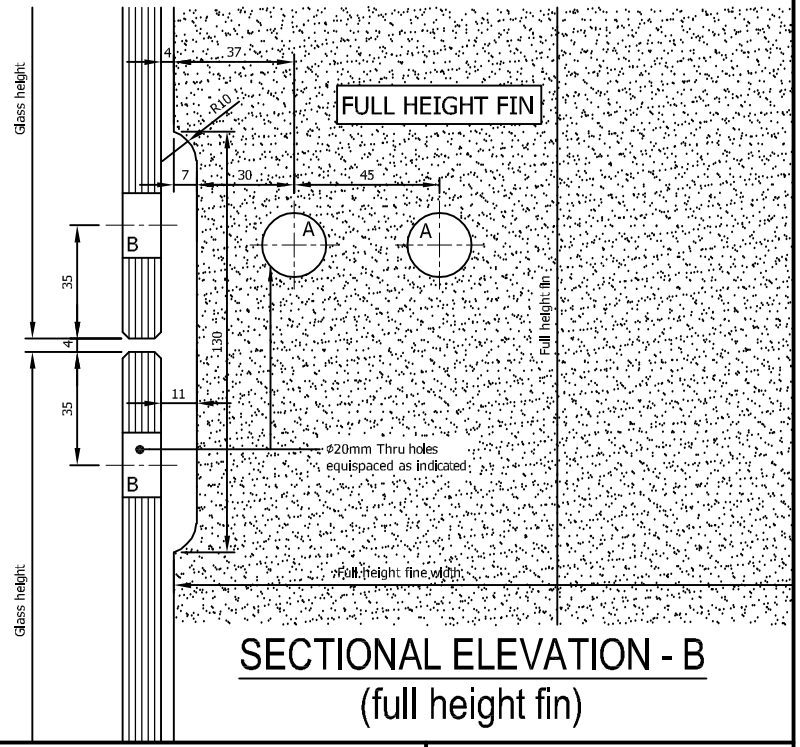

SECTIONAL ELEVATION - B
(full height fin)

ARCHITECTURAL SOLUTIONS
phone : 011 608 2800
email : info@ghi.co.za
website : www.ghi.co.za

*This drawing is presented in good faith and GHI and their Associates cannot be held liable for any errors whatsoever.
*The drawing is to be checked and sizes confirmed by Client prior to any materials ordering, cutting or manufacturing.
*Site conditions will always vary per project, this a mere standard illustration, use in conjunction with applicable site sizes.

PROJECT:
SILHOUETTE PATCH FITTINGS

NOTES:
DL640 - 4 GLASS PANELS TO FIN CONNECTOR

DATE:
01 MARCH 2021