NOTES:
*All dimensions are in mm unless stated otherwise.

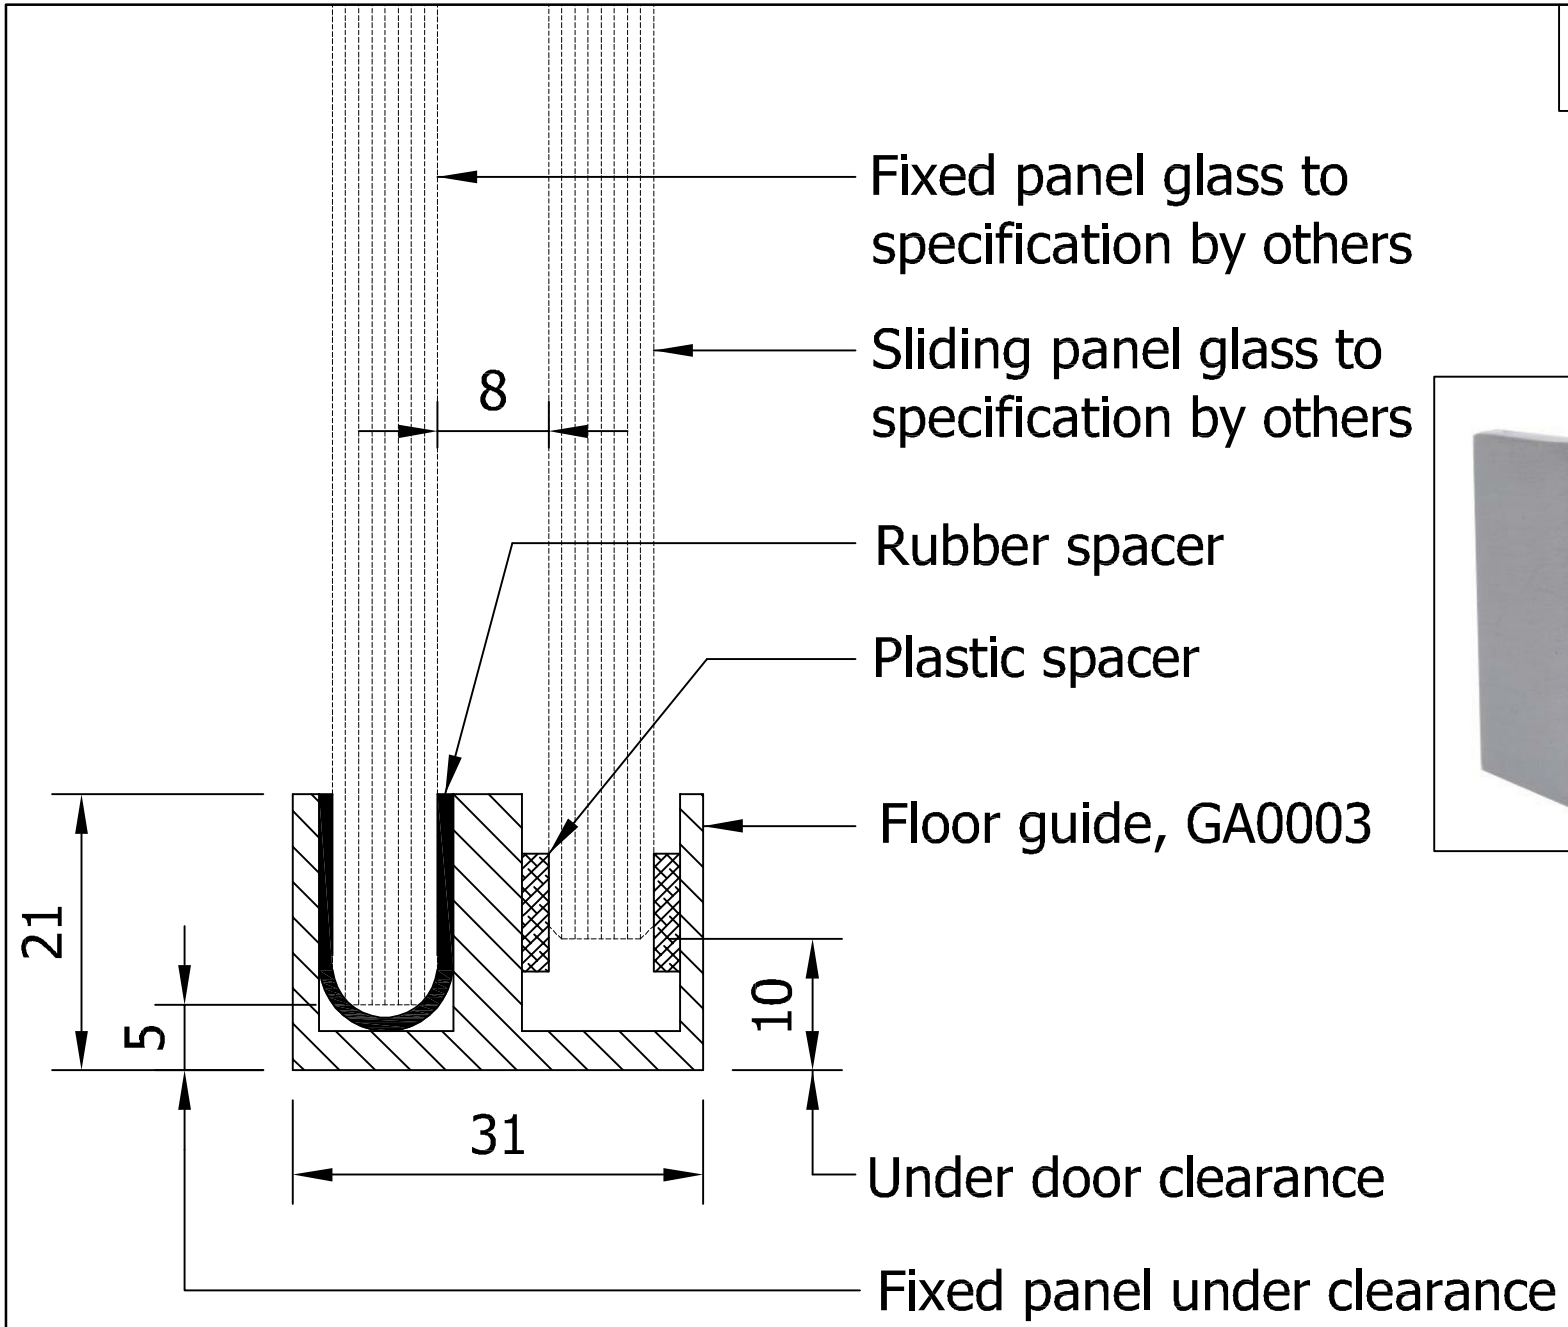

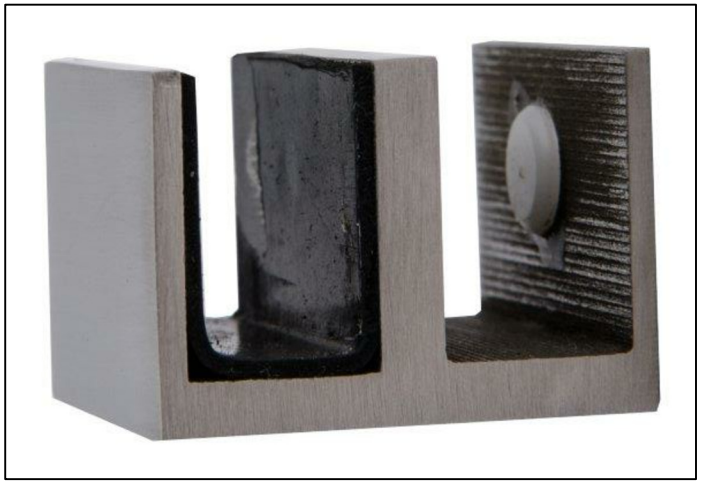

PHOTO INSERT

*This drawing is presented in good faith and GHI and their Associates cannot be held liable for any errors whatsoever.
*The drawing is to be checked and sizes confirmed by Client prior to any materials ordering, cutting or manufacturing.
*Site conditions will always vary per project, this a mere standard illustration, use in conjunction with applicable site sizes.

GHI
ARCHITECTURAL SOLUTIONS
phone : 0860BUYGHI
email : info@ghi.co.za
website : www.ghi.co.za

PROJECT:	NOTES:	DATE:
SLIDING SHOWER SYSTEM (FRAMELESS)	FLOOR GUIDE, GA0003	13 JANUARY 2020