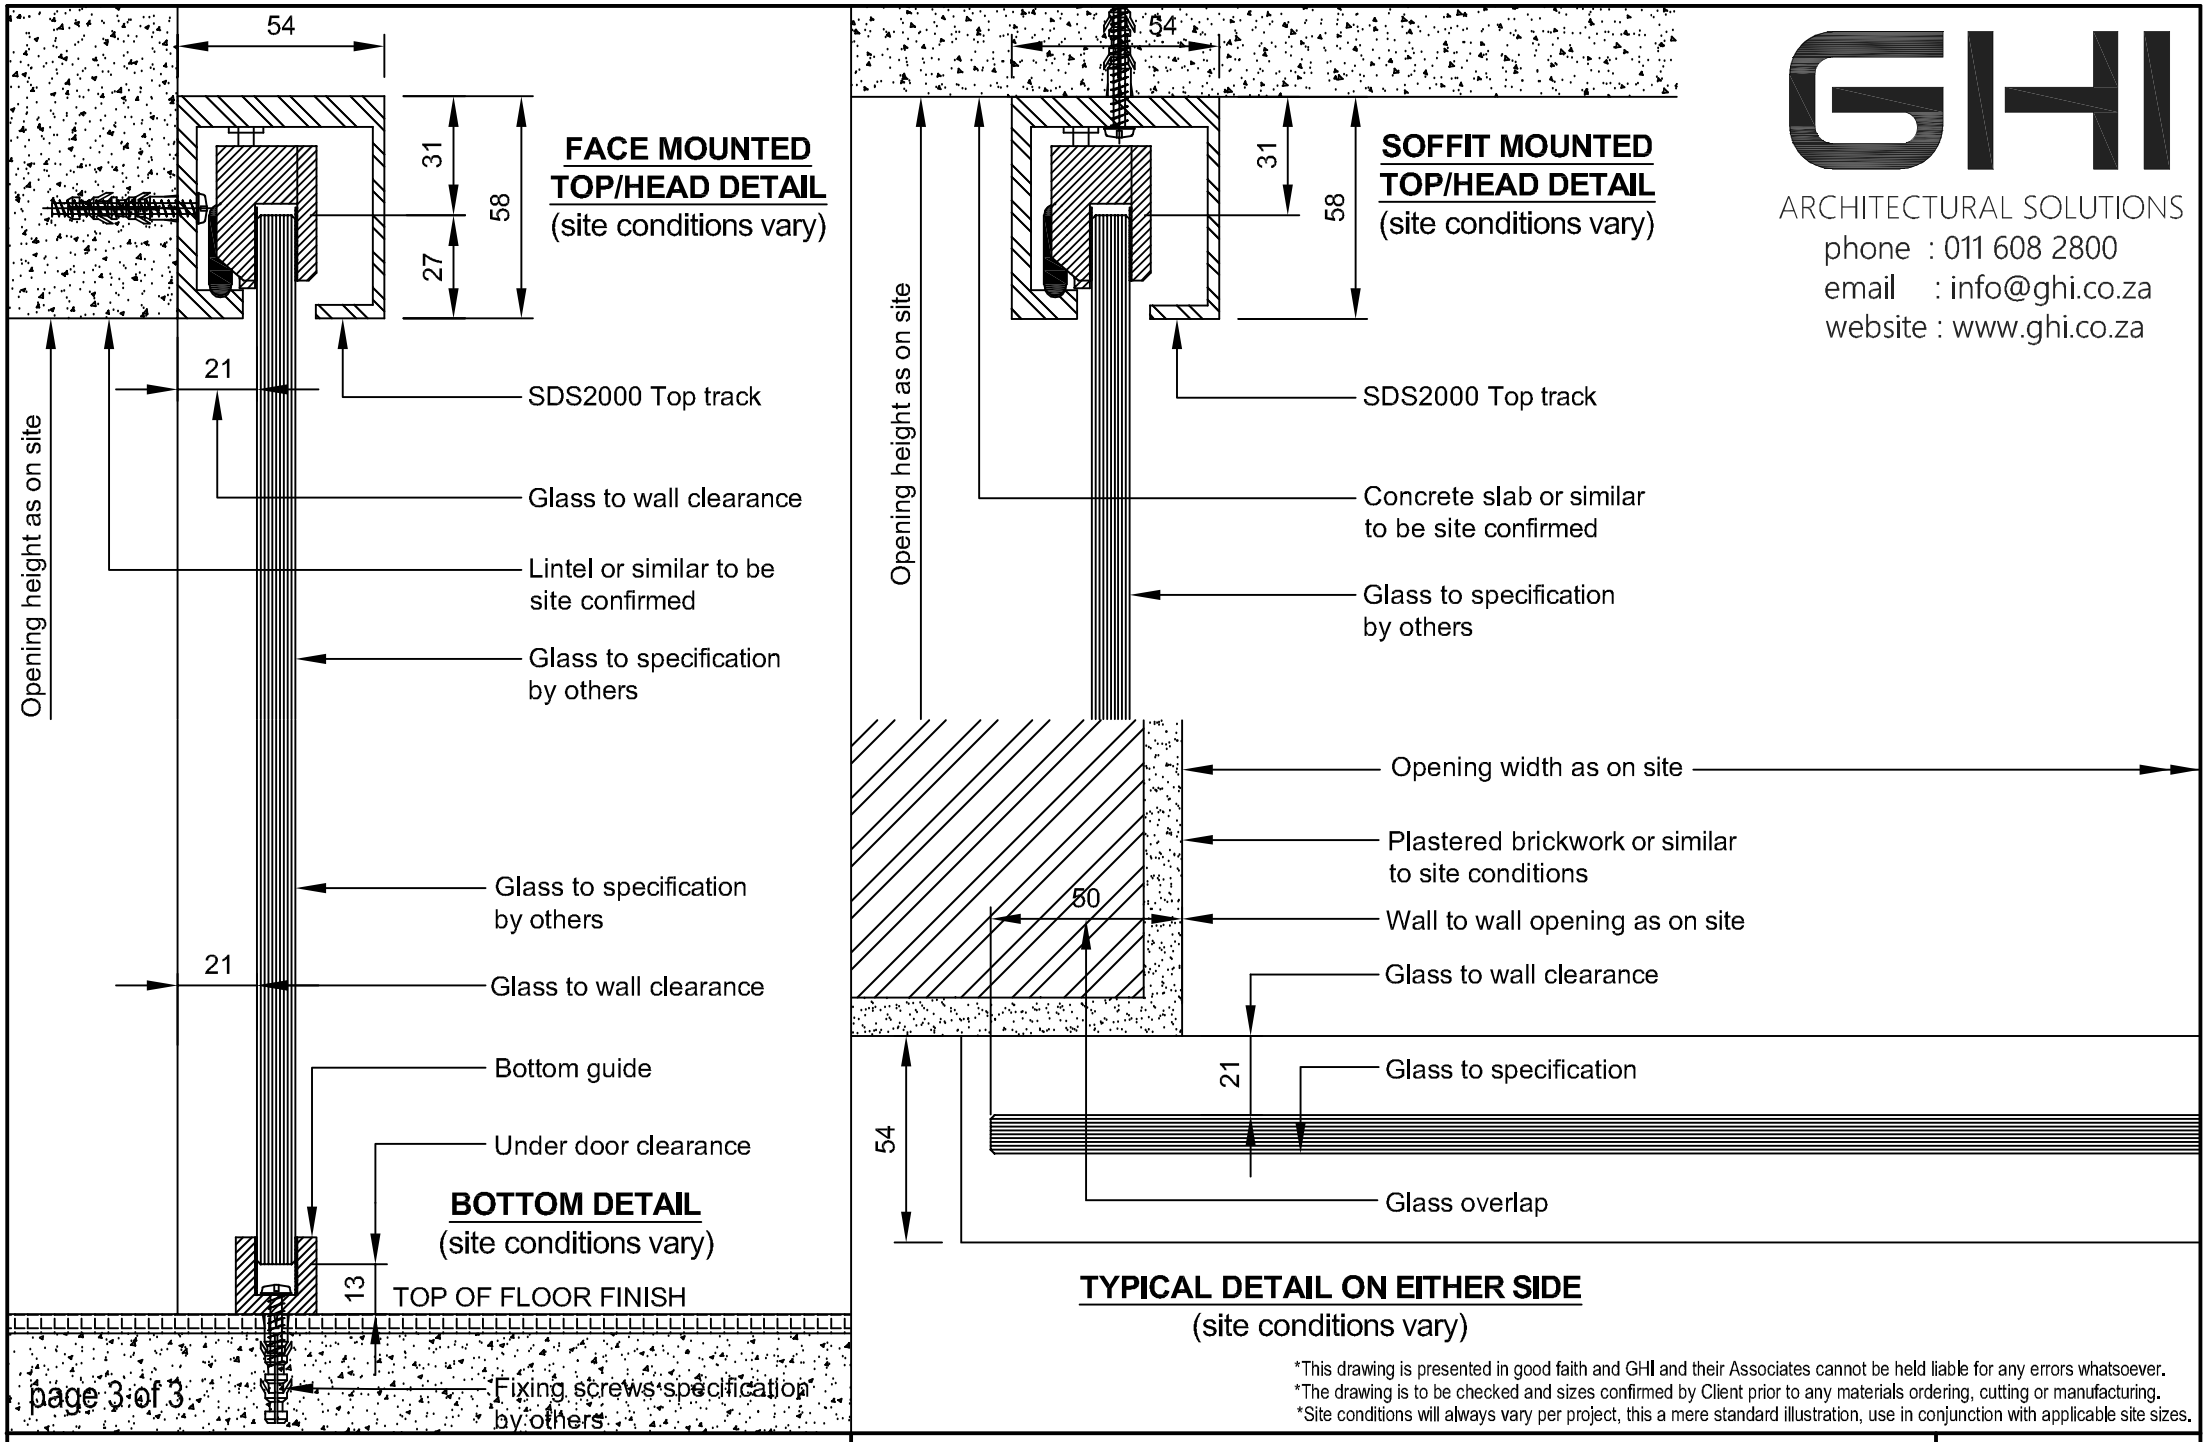

GHI
ARCHITECTURAL SOLUTIONS
phone : 011 608 2800
email : info@ghi.co.za
website : www.ghi.co.za

*This drawing is presented in good faith and GHI and their Associates cannot be held liable for any errors whatsoever.
*The drawing is to be checked and sizes confirmed by Client prior to any materials ordering, cutting or manufacturing.
*Site conditions will always vary per project, this a mere standard illustration, use in conjunction with applicable site sizes.

PROJECT:
SILHOUETTE GLASS WALL

NOTES:
SDS2000 GENEVA SYSTEM

DATE:
01 MARCH 2020