GLASS CUT OUT DETAILS

PHOTO INSERT

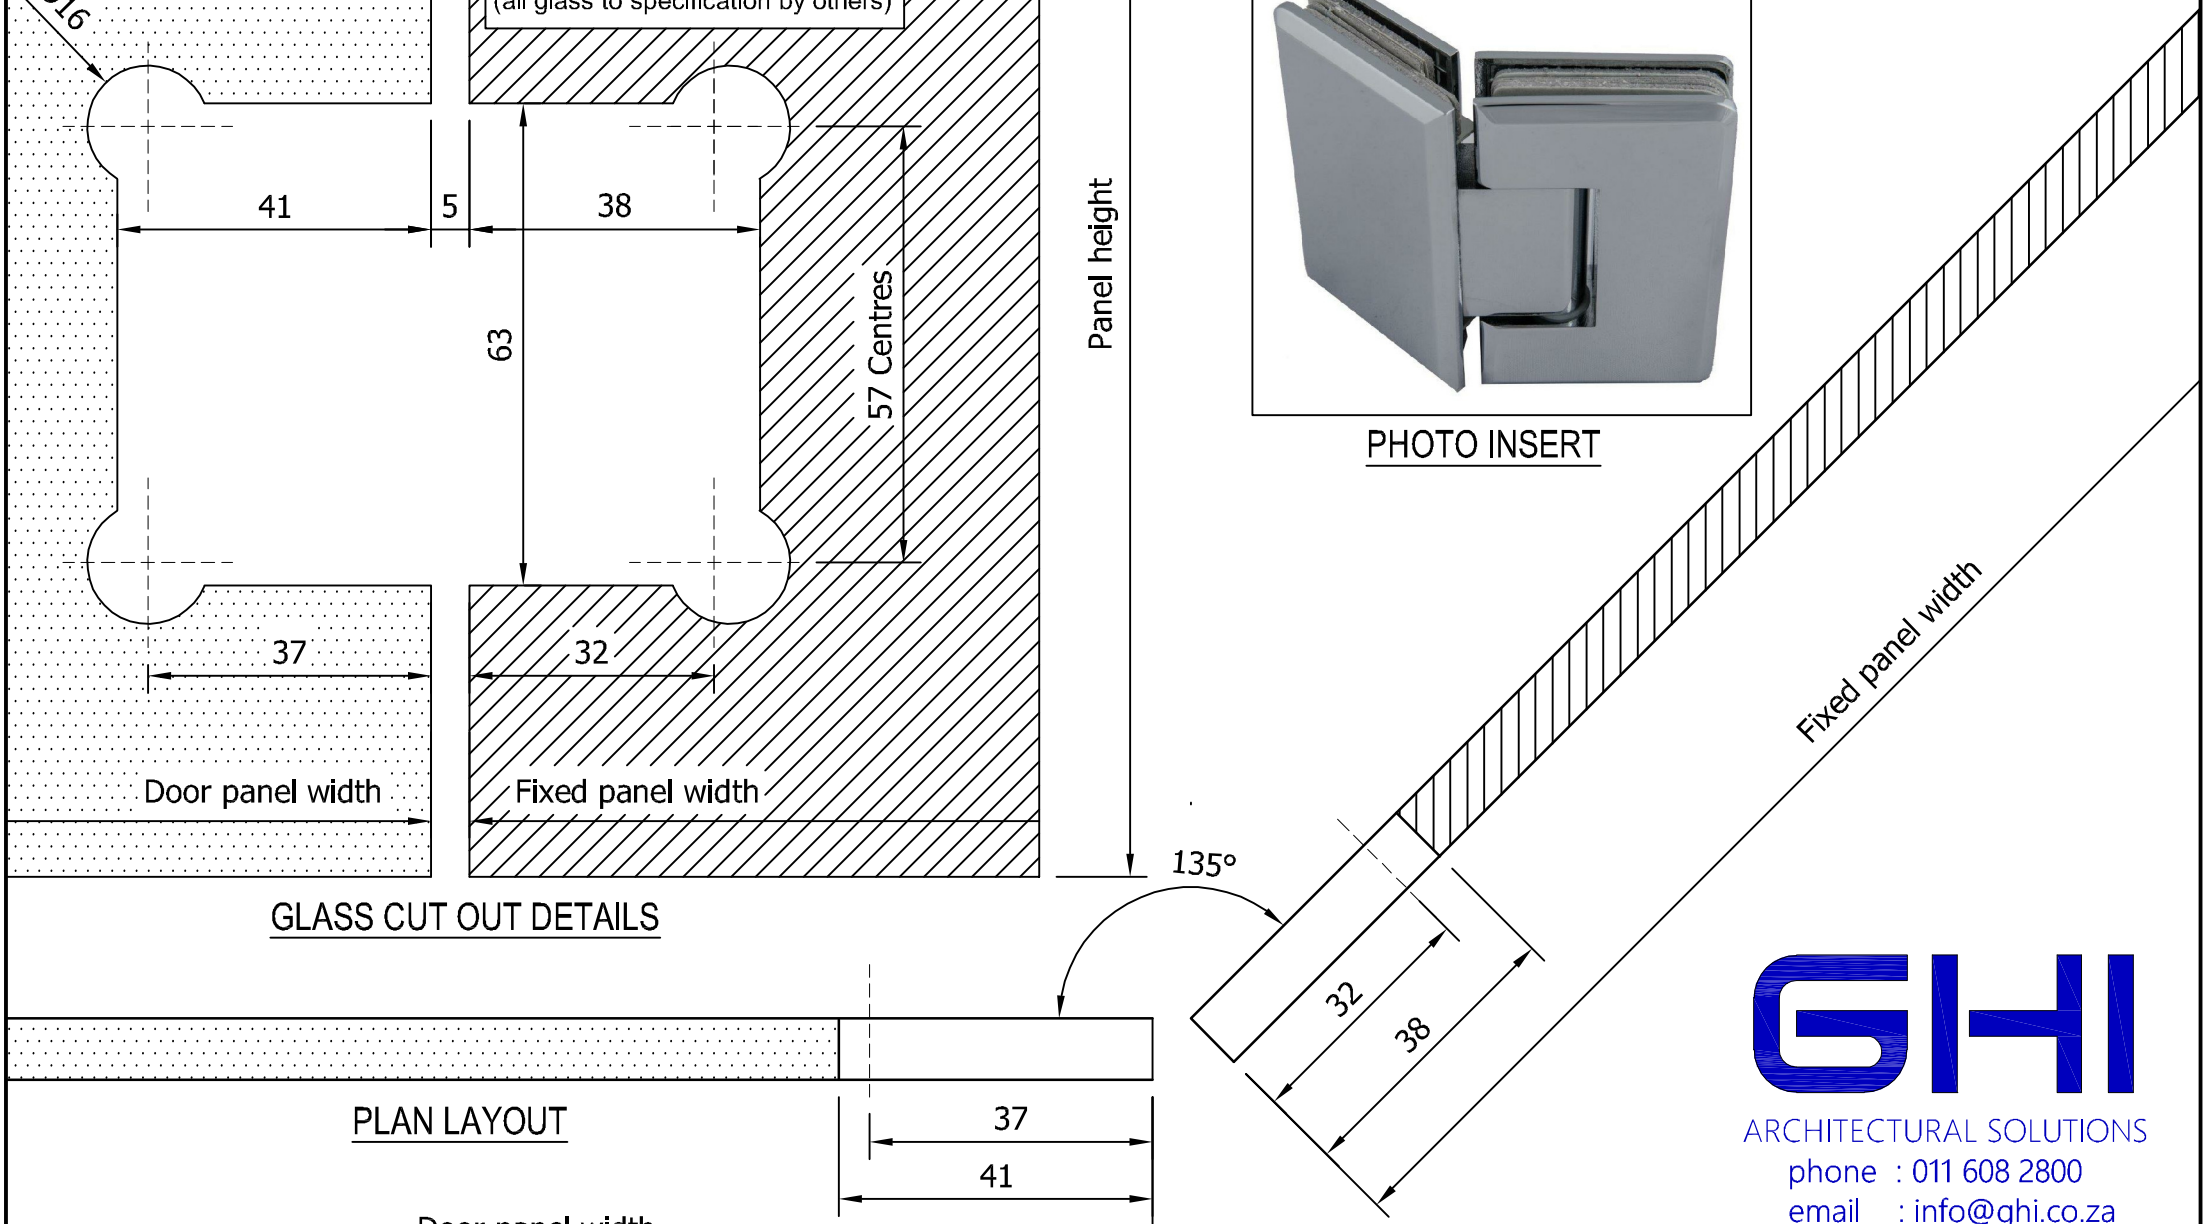

PLAN LAYOUT

ARCHITECTURAL SOLUTIONS
phone : 011 608 2800
email : info@ghi.co.za
website : www.ghi.co.za

*This drawing is presented in good faith and GHI and their Associates cannot be held liable for any errors whatsoever.
*The drawing is to be checked and sizes confirmed by Client prior to any materials ordering, cutting or manufacturing.
*Site conditions will always vary per project, this a mere standard illustration, use in conjunction with applicable site sizes.

PROJECT:	NOTES:	DATE:
FRAMELESS SHOWER FITTINGS	SH202 GLASS TO GLASS 135° HINGE	17 NOV 2022