NOTES:
1) Suitable for 10mm to 19mm safety glass and to specification by others.

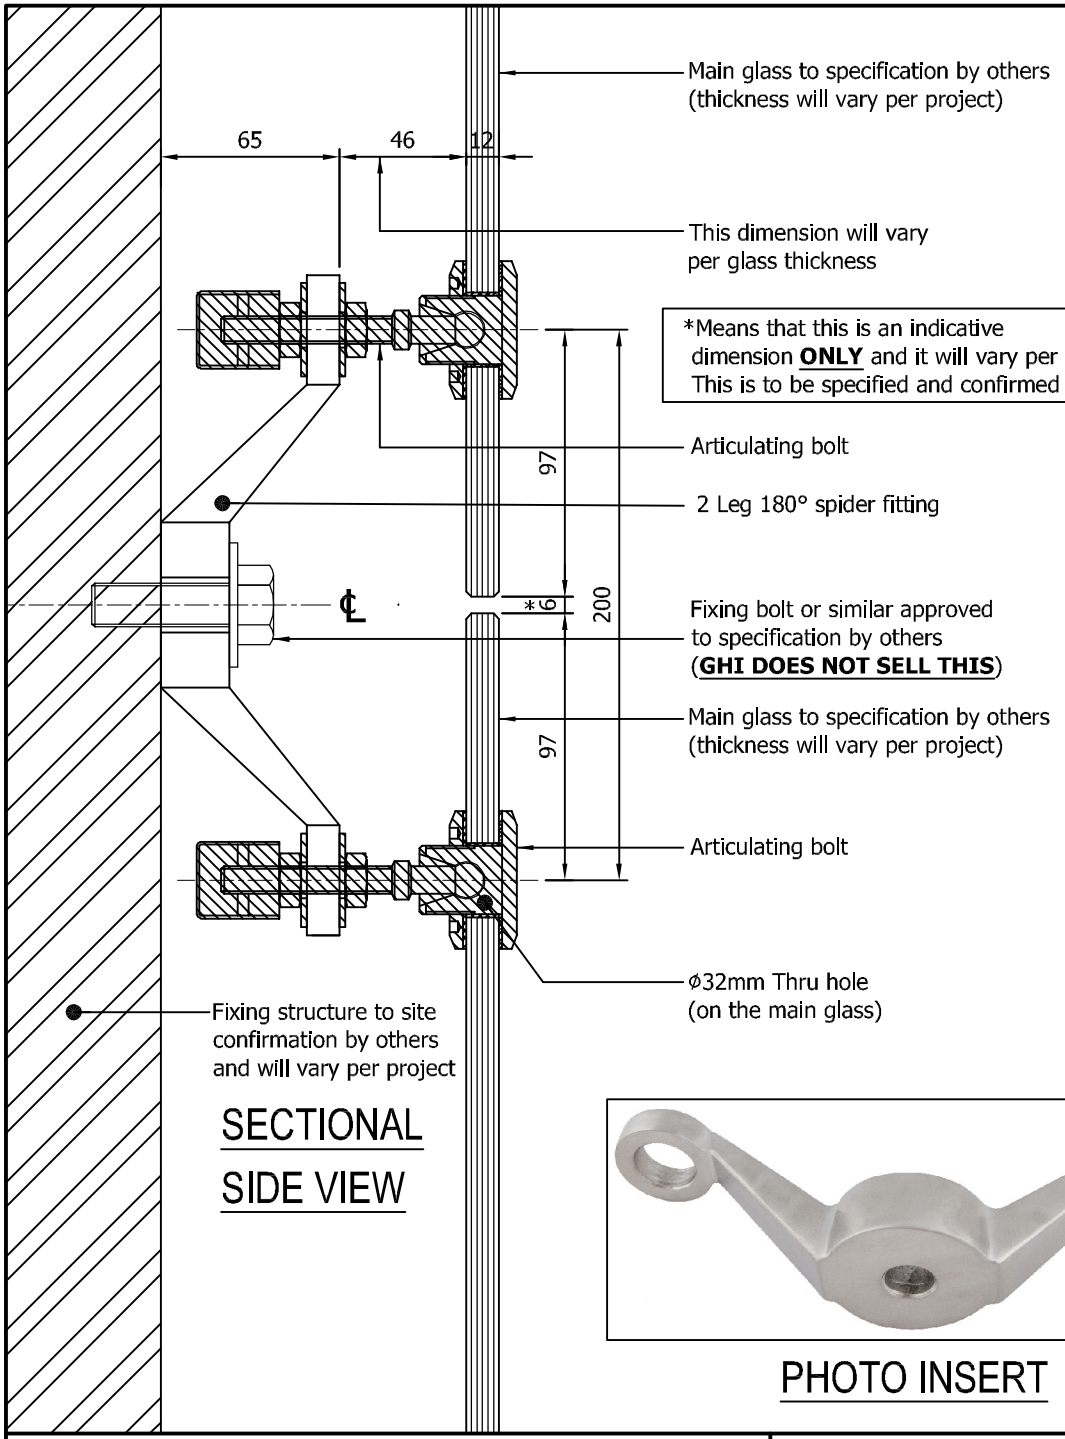

SECTIONAL SIDE VIEW

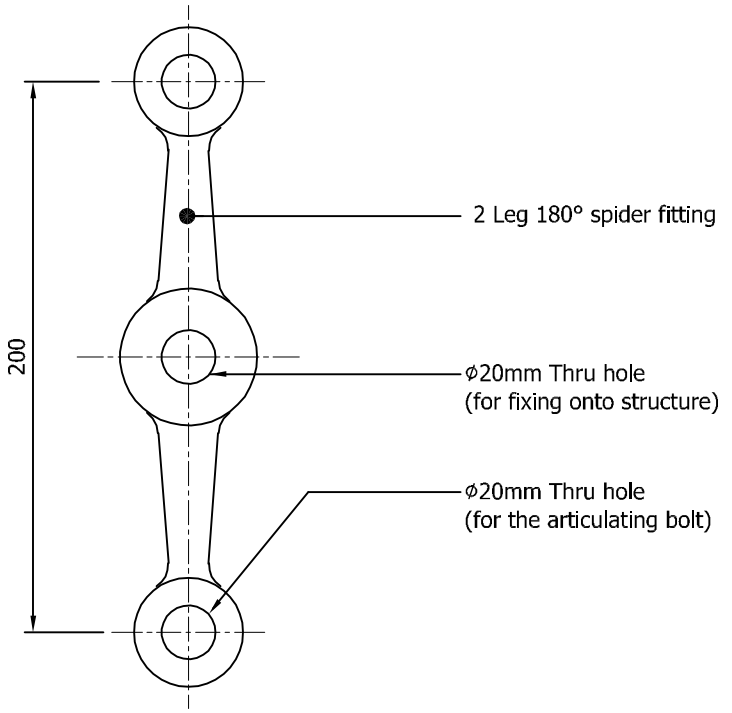

SECTIONAL PLAN VIEW

PHOTO INSERT

ARCHITECTURAL SOLUTIONS
phone : 011 608 2800
email : info@ghi.co.za
website : www.ghi.co.za

*This drawing is presented in good faith and GHI and their Associates cannot be held liable for any errors whatsoever.
*The drawing is to be checked and sizes confirmed by Client prior to any materials ordering, cutting or manufacturing.
*Site conditions will always vary per project, this a mere standard illustration, use in conjunction with applicable site sizes.

PROJECT:	NOTES:	DATE:
SILHOUETTE GLASS FACADES	VHD005 - 2 LEG (ARM) 180° SPIDER FITTING	01 MARCH 2021

ARCHITECTURAL SOLUTIONS
phone : 011 608 2800
email : info@ghi.co.za
website : www.ghi.co.za

PHOTO INSERT

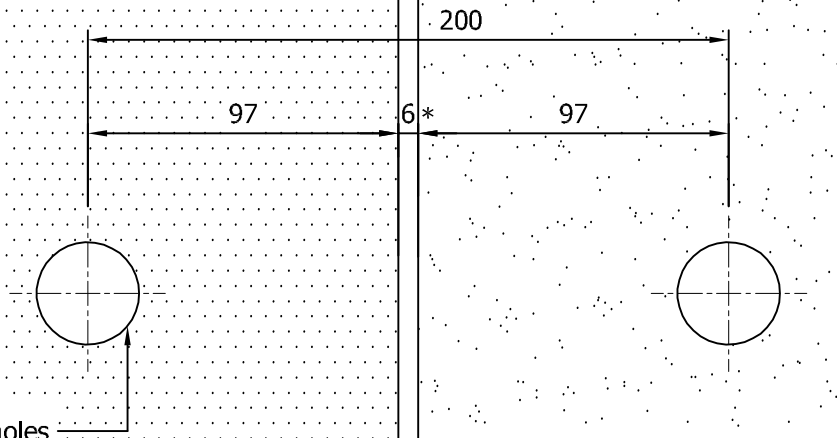

*Means that this is an indicative dimension **ONLY** and it will vary per project. This is to be specified and confirmed by others.

GLASS CUT OUT DETAILS
(Main Glass)

NOTES:
1) Suitable for 10mm to 19mm safety glass and to specification by others.

*This drawing is presented in good faith and GHI and their Associates cannot be held liable for any errors whatsoever.
*The drawing is to be checked and sizes confirmed by Client prior to any materials ordering, cutting or manufacturing.
*Site conditions will always vary per project, this a mere standard illustration, use in conjunction with applicable site sizes.

PROJECT:	NOTES:	DATE:
SILHOUETTE GLASS FACADES	VHD005 - 2 LEG (ARM) 180° SPIDER FITTING	01 MARCH 2021